VERIFY SCALE	
BAR IS ONE INCH ON ORIGINAL DRAWING. 0 1"	
DATE	04/15/2015
PROJ	GENERAL
DWG	
SHEET	

CH2MHILL

550 W. Cypress Creek Road, - Suite 400
Ft. Lauderdale, FL 33309
PH (954) 351-9256 FAX (954) 772-2621
EB 0000072 AA 001992 LC 26000188

NORTH SPRINGS IMPROVEMENT DISTRICT
DISTRICT MAP
AS OF APRIL 2015
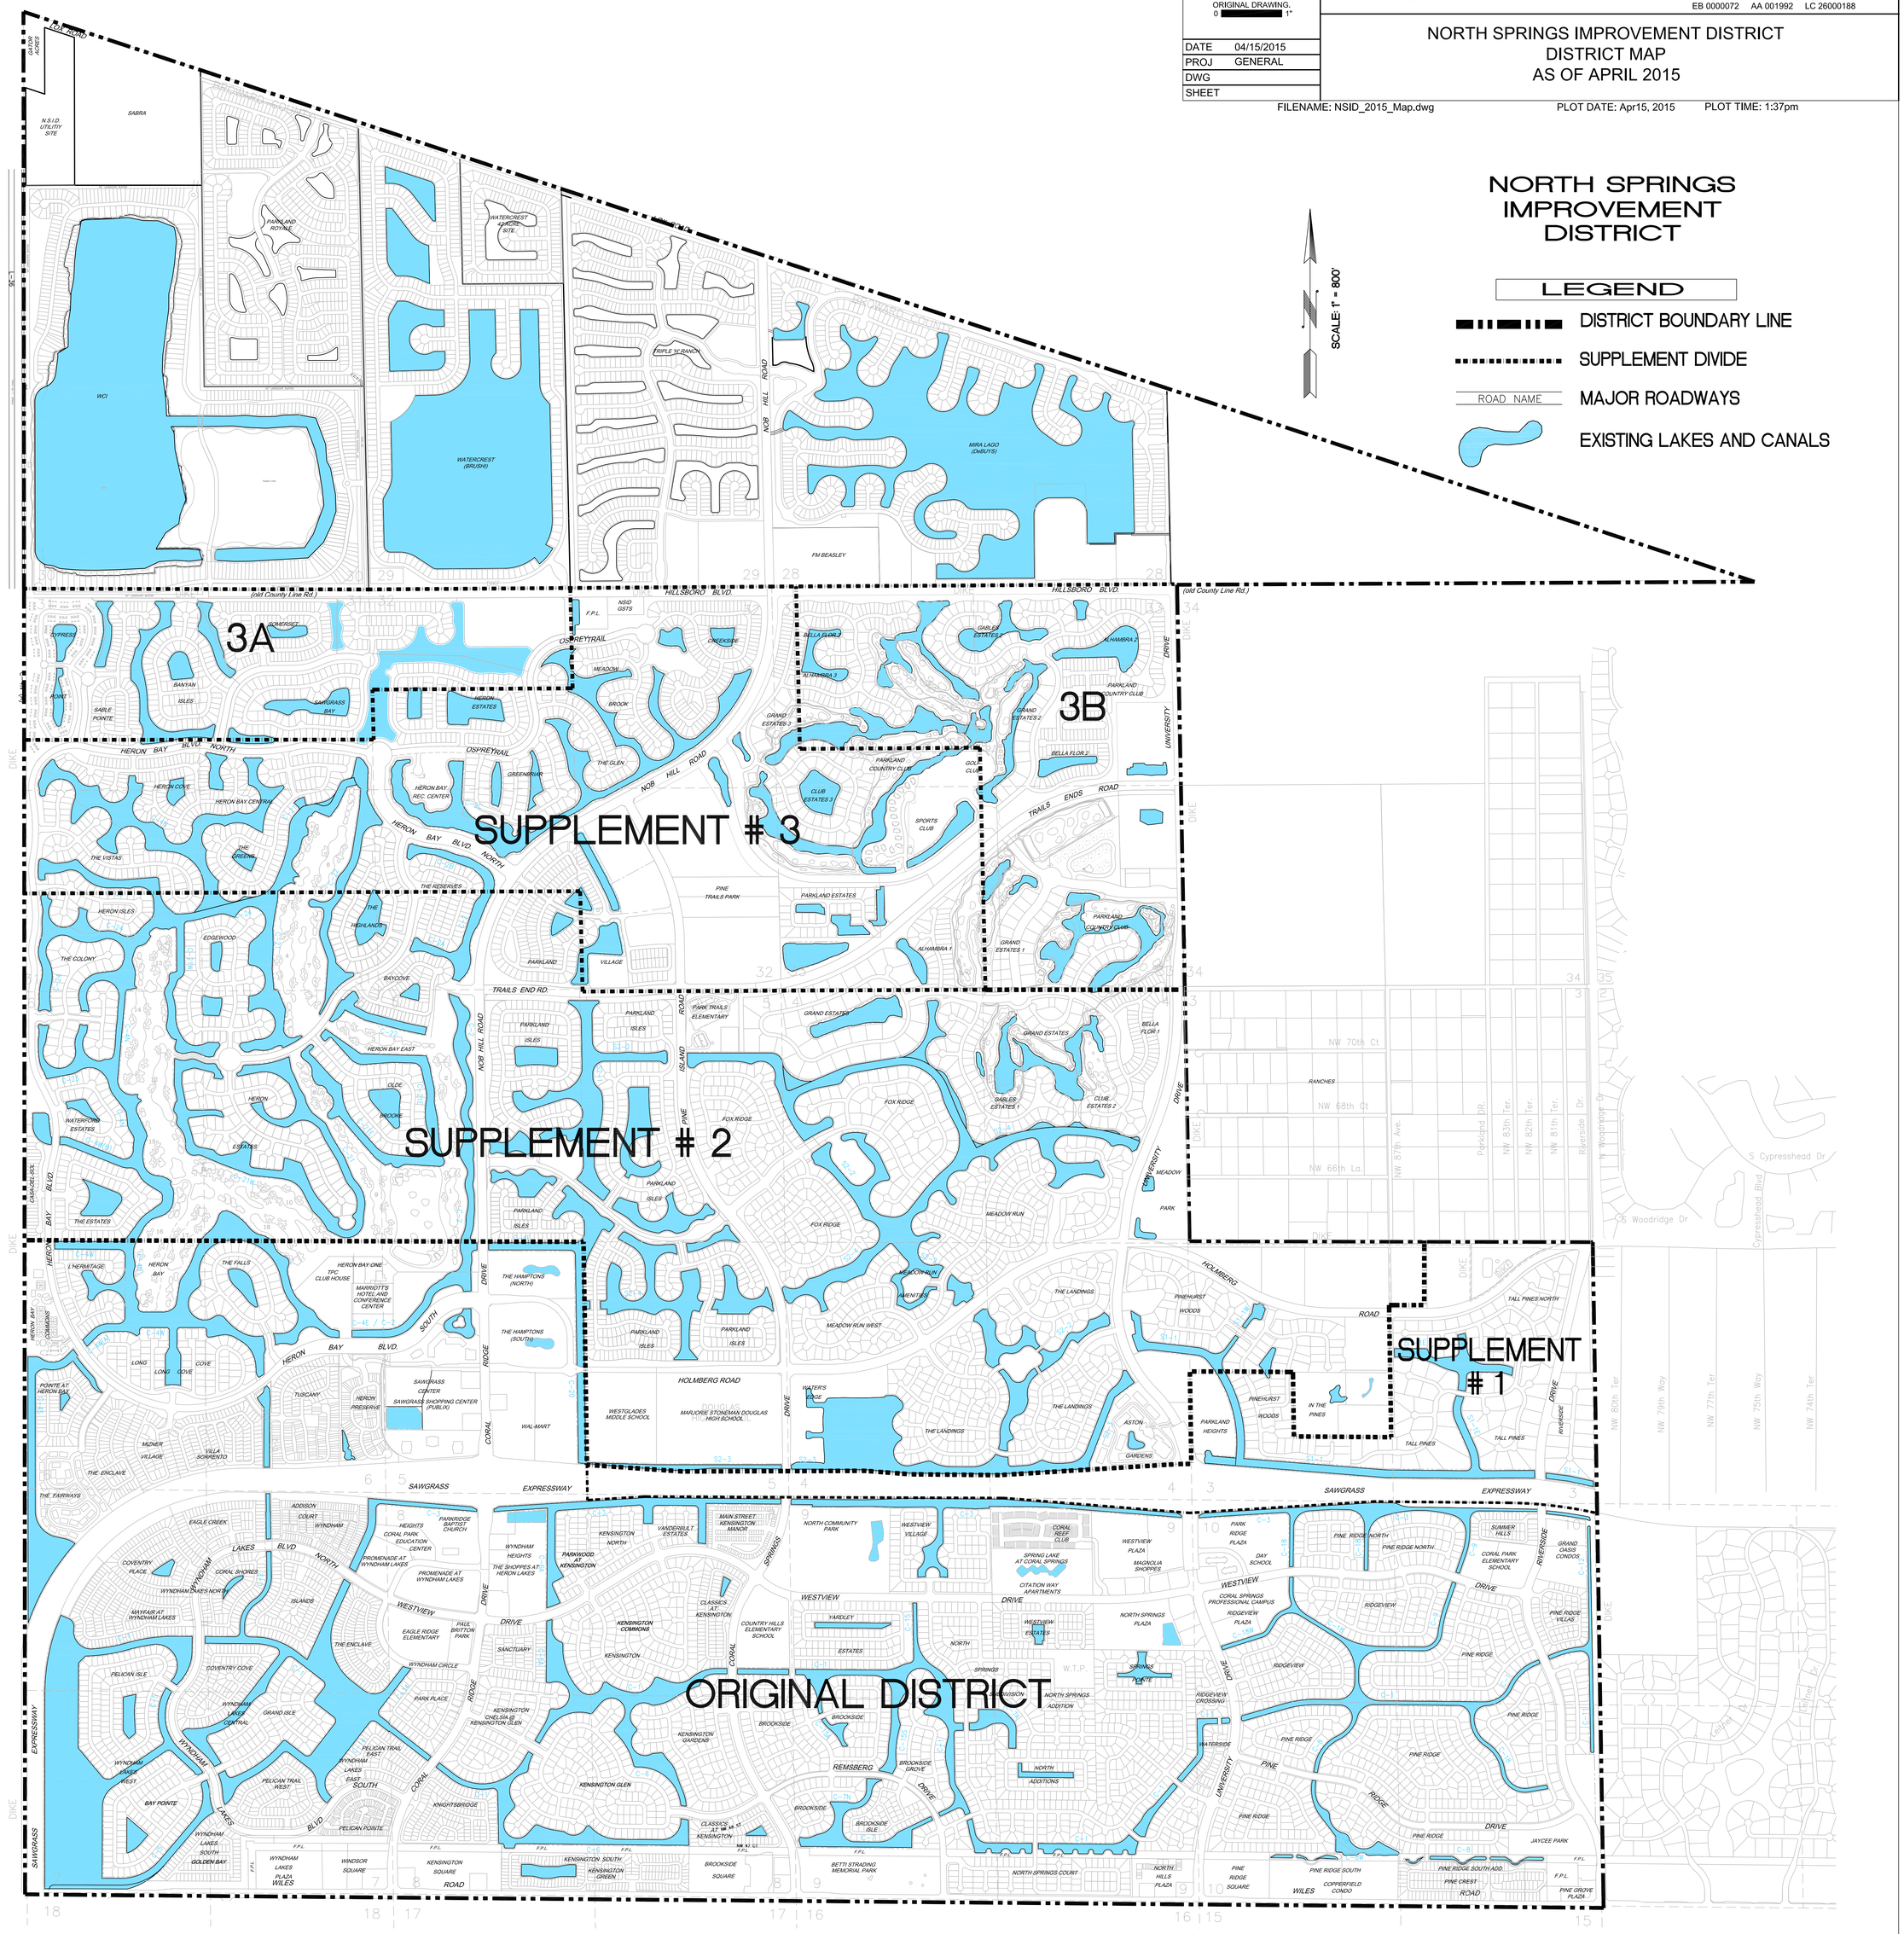
FILENAME: NSID_2015_Map.dwg PLOT DATE: Apr15, 2015 PLOT TIME: 1:37pm